10x15 SHIPLAP APEX SHED PARTS LIST (SPA1015DD6WM) - 6 WINDOWS

FLOOR PLAN

Please take note of the corner position, as this indicates the panel orientation during construction. This will apply to all of the corners for your chosen shed.

Same size panels are interchangeable.

A 3ft Panel (885 x 1831mm)

B 4ft Panel (1180 x 1831mm)
(With & without windows)

C 4ft Door Panel (1180 x 1831mm)

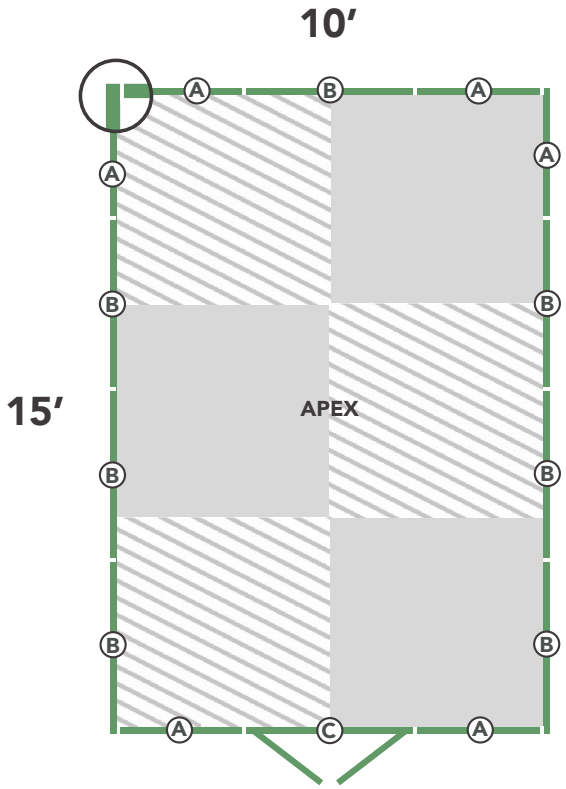

CHECK YOU HAVE ALL YOUR PARTS PRIOR TO ASSEMBLY

The parts do not have codes on them. They are listed below should you need to order one.
The components provided may be heavy. Please lift with caution and with a minimum of 2 people.

10x15 Shiplap Pressure Treated Apex Shed - 6 Windows (SPA1015DD6WM)			
Label	*Part Code*	Description	Qty
1	*MWSTGFL55*	Floor (1503x1475mm)	6
2	*SPM885PP*	3ft Plain Panel (885x1831mm)	6
3	*SPM1180WP*	4ft Window Panel (1180x1831mm)	3
4	*SPM1180PP*	4ft Plain Panel (1180x1831mm)	4
5	*SPMS1180DDP*	4ft Door Panel (1180x1831mm)	1
6	*SPAMPEA5LH*	Left Hand Apex Section (584x1510mm)	2
7	*SPAMPEA5RH*	Right Hand Apex Section (584x1510mm)	2
8	*85009*	Plastic Z-Strip (30x12x610mm)	6
9	*28280548PT*	Window Sill (28x28x548mm)	6
10	*HMA121121180PT*	Top Board (121x12x1180mm)	3
11	*XT545600*	Window (545x600mm)	6
12	*P24120600PT*	Interior Window Strip (24x12x600mm)	12
13	*P40120560PT*	Window Cover Strip (40x12x560mm)	6
14	*P52120560PT*	Window Cover Strip (52x12x560mm)	3
15	*28161088PT*	Door Strip (28x16x1088mm)	1
16	*P40121823PT*	Cover Strip (40x12x1823mm)	14
17	*P40120545PT*	Cover Strip (40x12x545mm)	2
18	*38121710PPT*	Door Weather Strip (38x12x1710mm)	2
19	*45451596PAII69PT*	Angled Roof Beams (45x45x1596mm)	4
20	*45450895PPT*	Truss Brace (45x45x895mm)	4
21	*45281421PPT*	Outer Roof Beam (45x28x1421mm)	12
22	*45281426PPT*	Middle Roof Beam (45x28x1426mm)	6
23	*OSB170614918*	Outer OSB Roof Sheet (1706x1491x8mm)	4
24	*OSB170614758*	Middle OSB Roof Sheet (1706x1475x8mm)	2
25	*28281491PT*	Outer Roof Strip (28x28x1491mm)	4
26	*28281475PT*	Middle Roof Strip (28x28x1475mm)	2
27	*P59121695PT*	Fascia's (59x12x1695mm)	4
28	*FIN23214212PT*	Finial (232x142x12mm)	2
29	*MSPDDR*	Door (537x1692mm)	2
30	*45281640PT*	Slamming Strip (45x28x1640mm)	1
Felt - Please contact our aftersales team with your product code if you are missing your felt.			

Use the labelled components on the next page to help identify the part code and description.

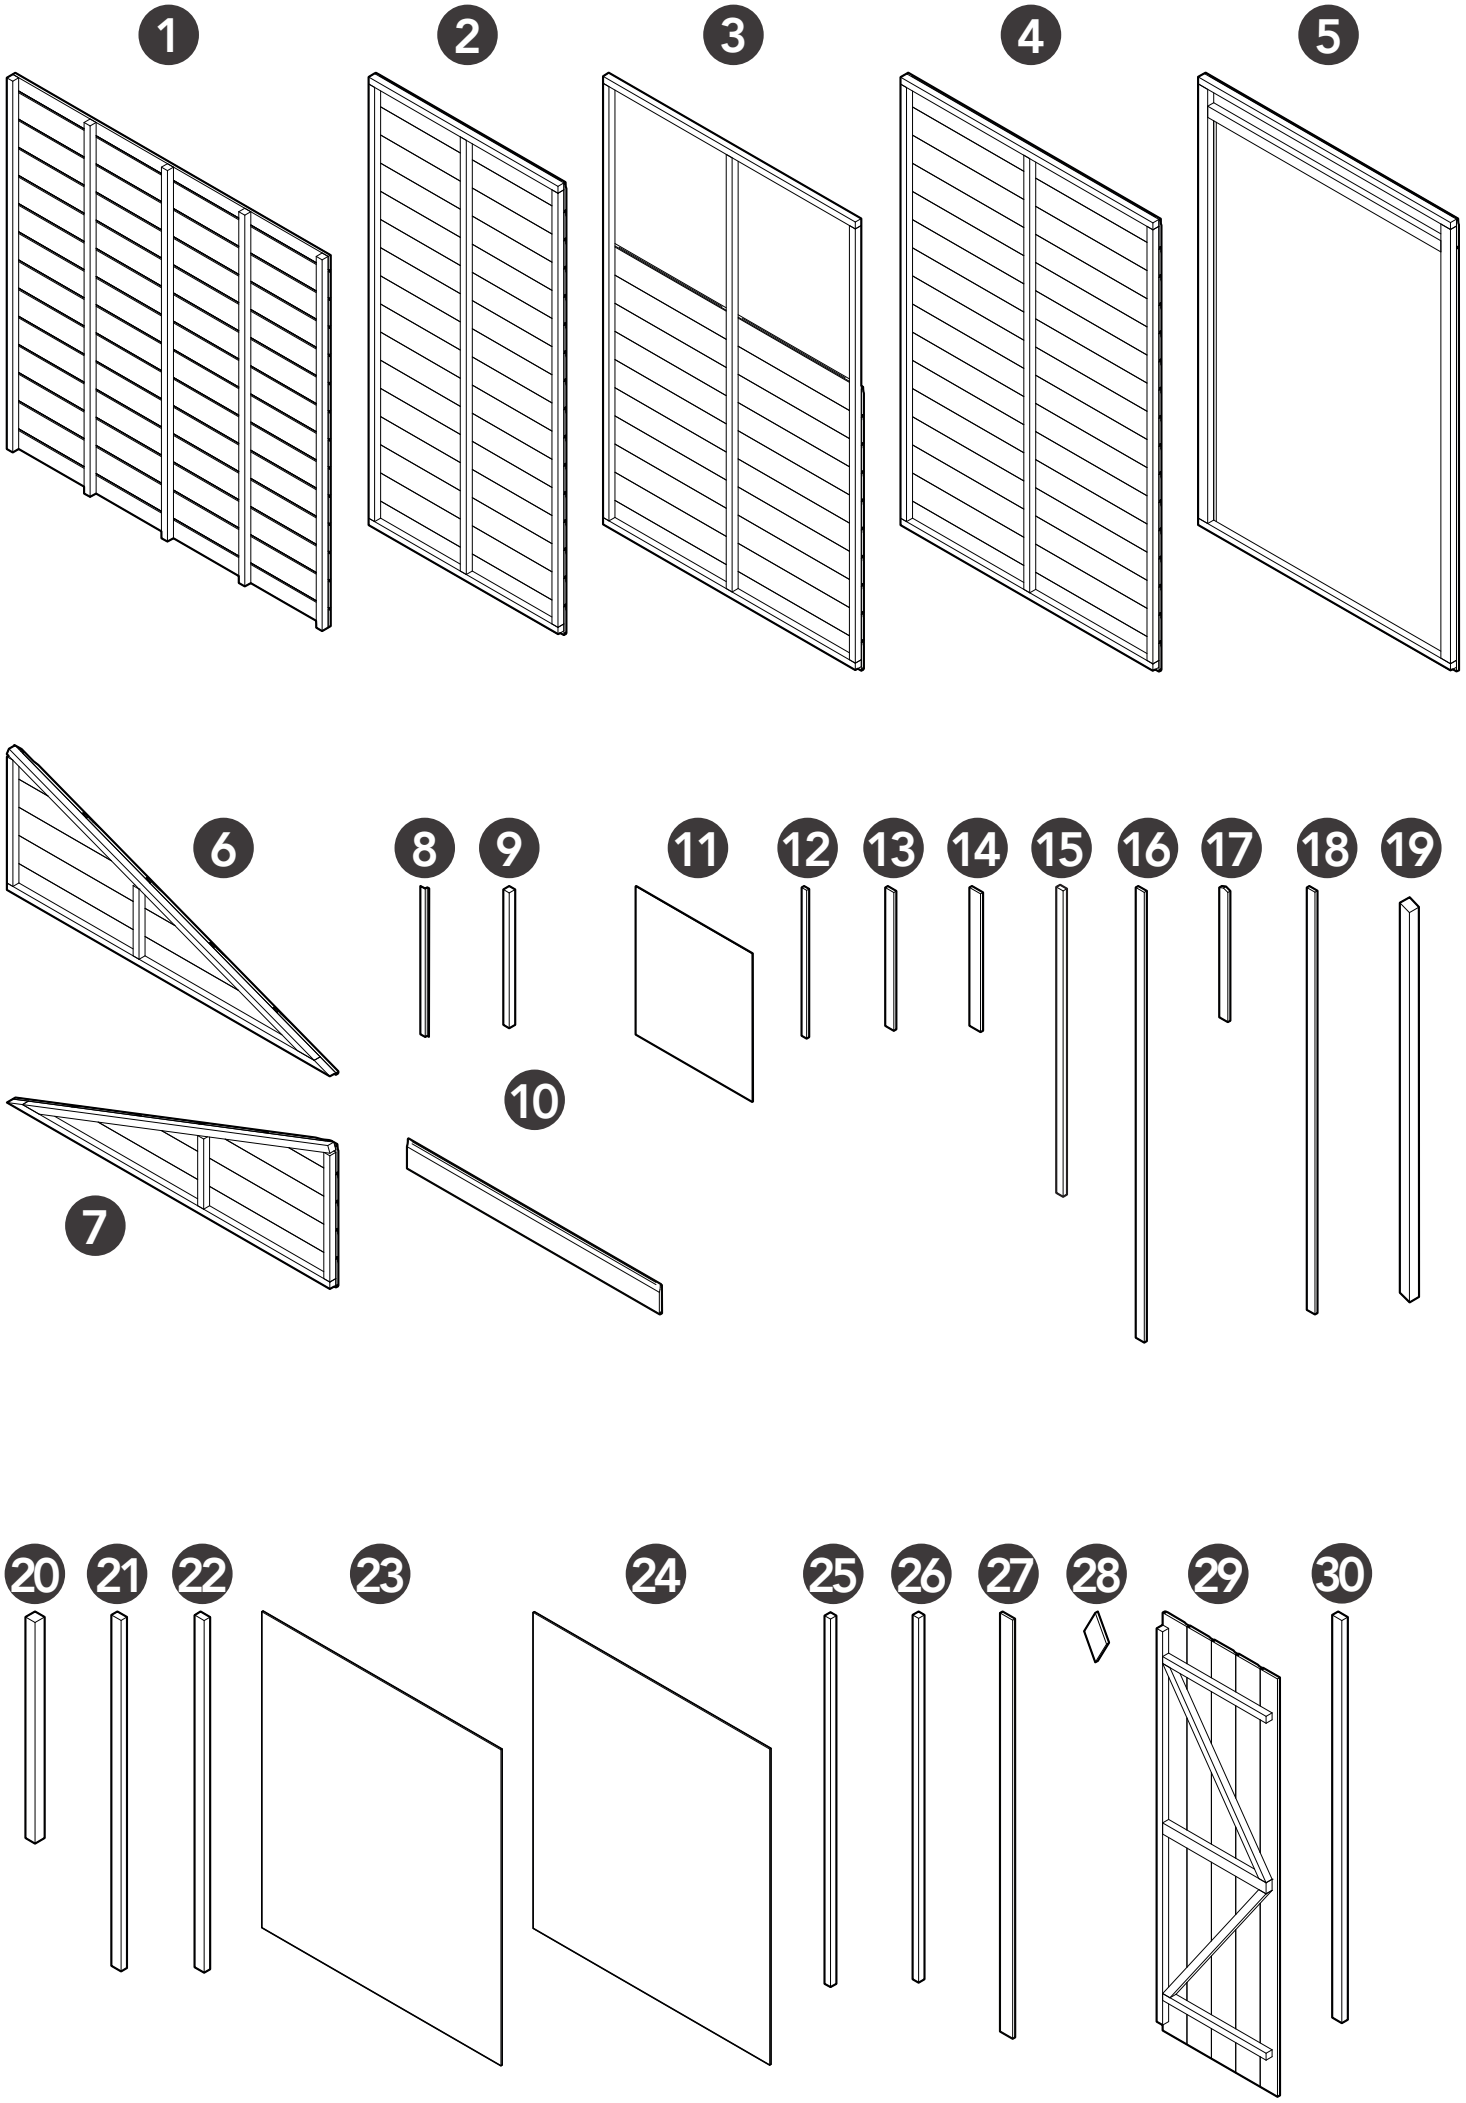
1
2
3
4
5
6
7
8
9
10
11
12
13
14
15
16
17
18
19
20
21
22
23
24
25
26
27
28
29
30