8X10 TIMBERDALE APEX DOUBLE DOOR SHED PARTS LIST (TGA810DDNWM) - NO WINDOW

FLOOR PLAN

Please take note of the corner position, as this indicates the panel orientation during construction. This will apply to all of the corners for your chosen shed.

Same size panels are interchangeable. Hinge your door onto either side.

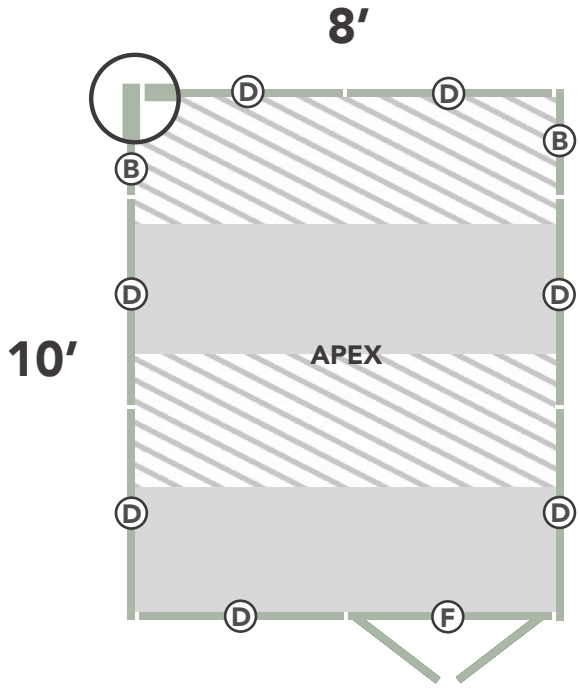

- B – 2ft Panel (590 x 1831mm)
- D – 4ft Panel (1180 x 1831mm)
- F – 4ft Door Panel (1180 x 1831mm)

CHECK YOU HAVE ALL YOUR PARTS PRIOR TO ASSEMBLY

The parts do not have codes on them. They are listed below should you need to order one.
The components provided may be heavy. Please lift with caution and with a minimum of 2 people.

8x10 T&G Pressure Treated Apex Double Door Shed - No Windows (TGA810DDNWM)			
Label	*Part Code*	Description	Qty
1	*MWSTGFL258*	Floor (737x2416mm)	4
2	*TGM590PP*	2ft Plain Panel (590x1831mm)	2
3	*TGM1180PP*	4ft Plain Panel (1180x1831mm)	7
4	*TGM1180DDP*	4ft Door Panel (1180x1831mm)	1
5	*TGAMPEA8*	Apex Section (2430x463mm)	2
6	*28161088PT*	Door Strip (28x16x1088mm)	1
7	*38121710PPT*	Door Weather Strip (38x12x1710mm)	2
8	*P40121823PT*	Cover Strip (40x12x1823mm)	10
9	*45451280PAII69PT*	Angled Roof Beams (45x45x1280mm)	4
10	*121120879PAII21PT*	Truss Board (121x12x879mm)	4
11	*45450155PAI69PT*	Truss Block (45x45x155mm)	4
12	*TGAM6RF1180*	Roof Section (1075x1180mm)	4
13	*TGAM6RF590*	Roof Section (1075x590mm)	2
14	*TGAMRFINF1180*	4ft Roof Section (316x1180mm)	4
15	*TGAMRFINF590*	2ft Roof Section (316x590mm)	2
16	*45281375PPT*	Apex Batten (45x28x1375mm)	4
17	*P59121376PT*	Fascia's (59x12x1376mm)	4
18	*FIN12712112PT*	Finial (127x121x12mm)	2
19	*45251640PPT*	Slamming Strip (45x25x1640mm)	1
20	*TGMSDDR*	Double Door (537x1692mm)	2
Felt - Please contact our aftersales team with your product code if you are missing your felt.			

Use the labelled components on the next page to help identify the part code and description.

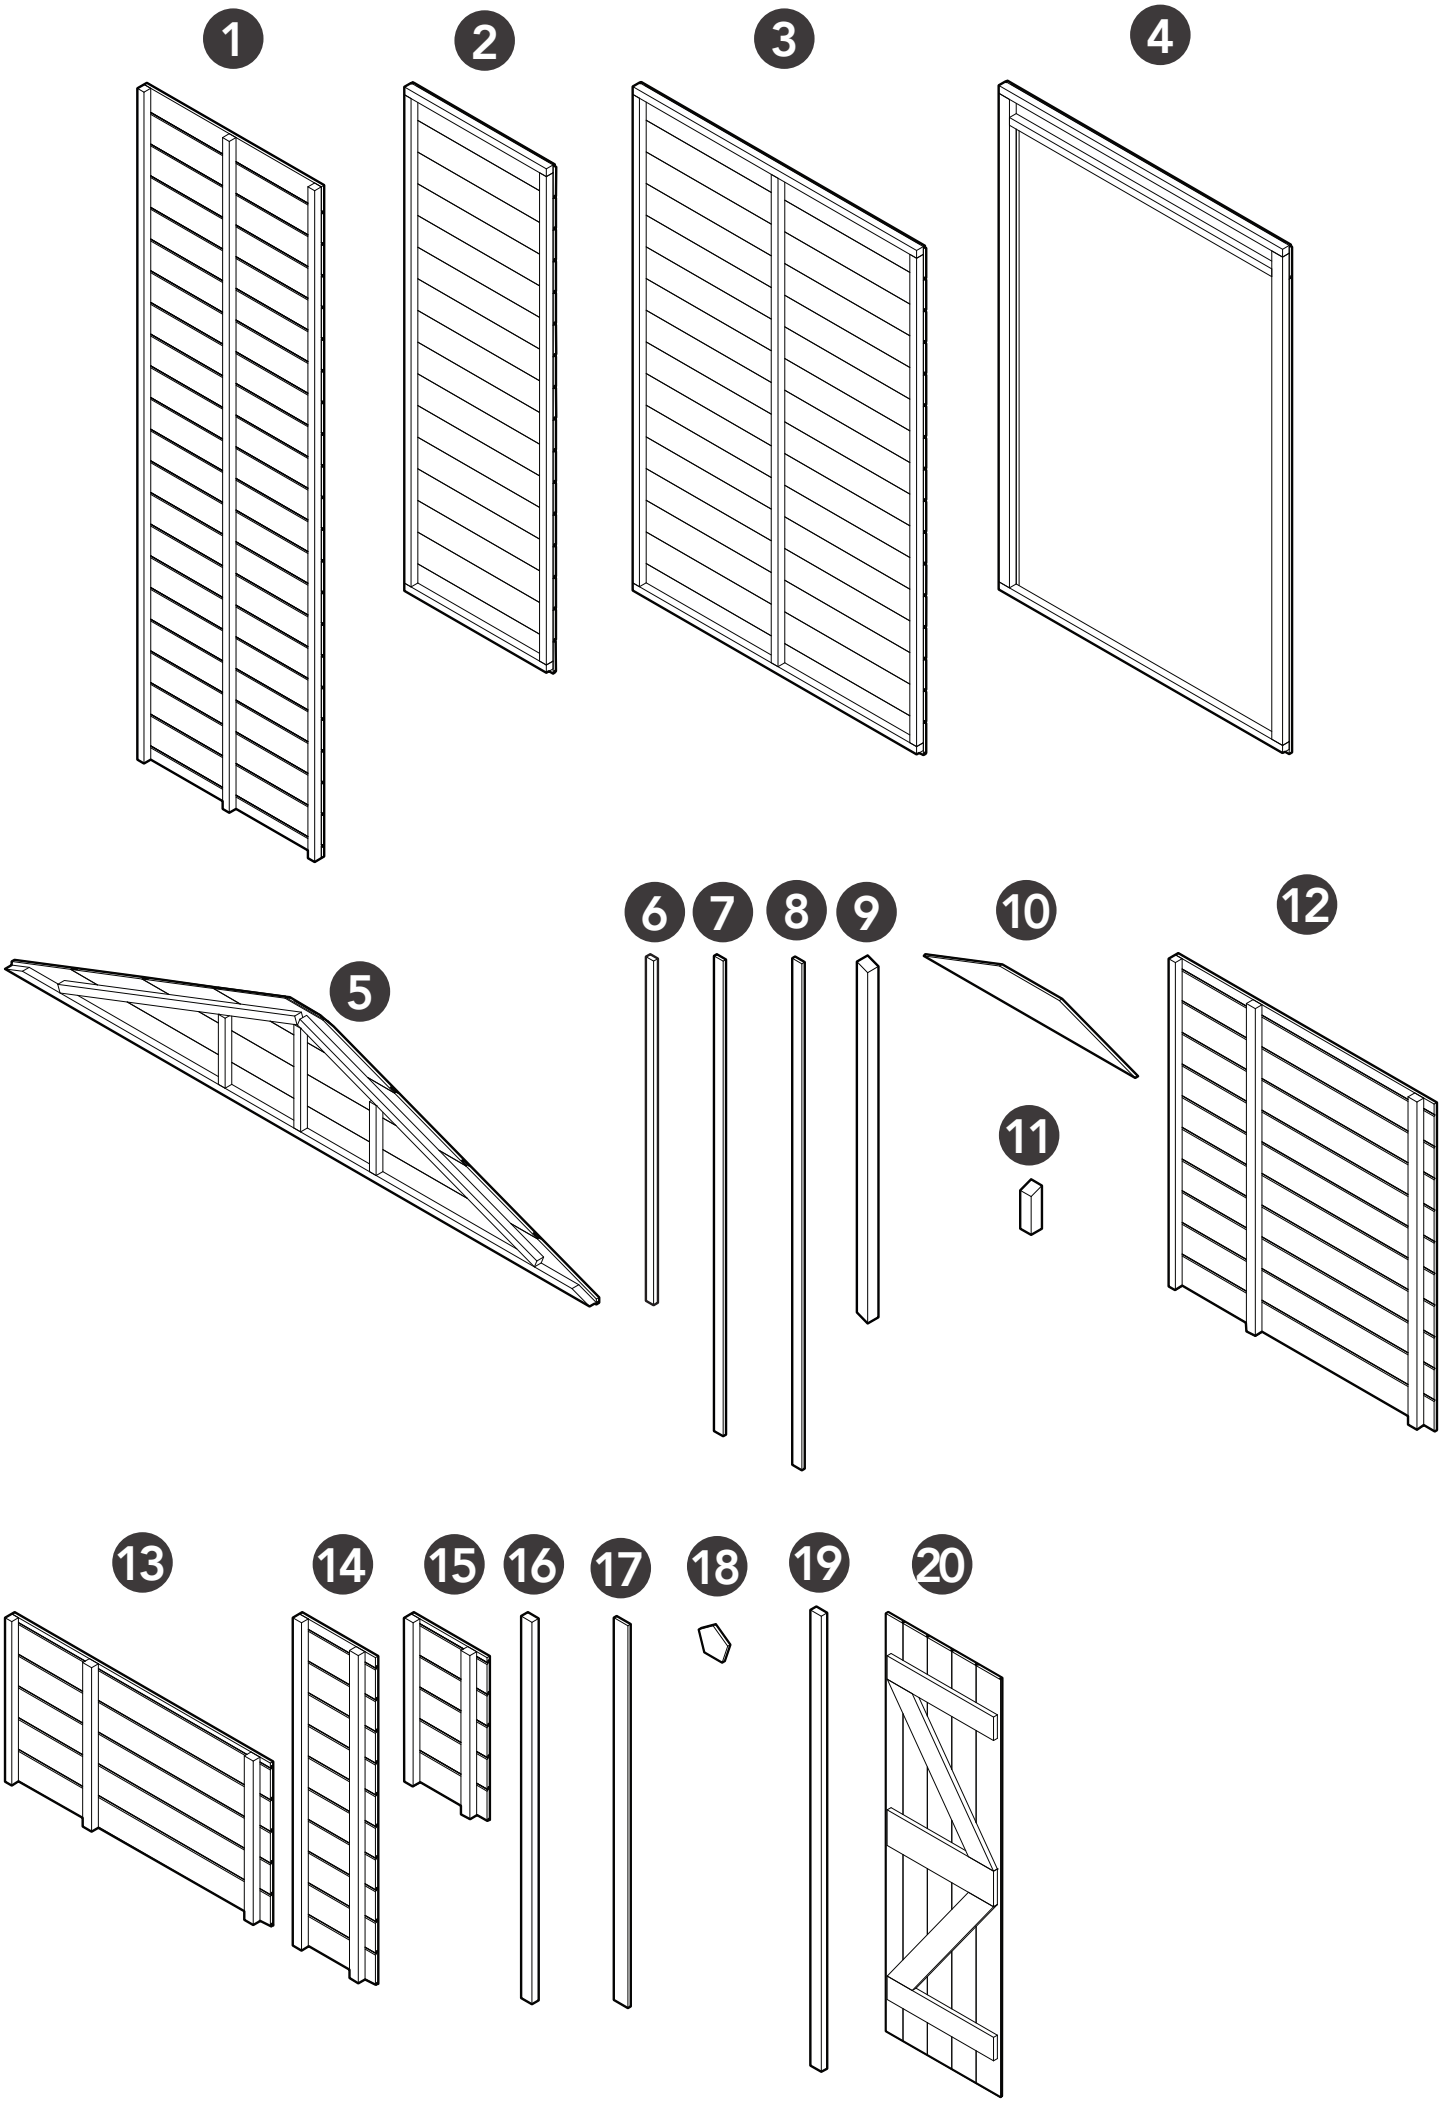
1
2
3
4
5
6
7
8
9
10
11
12
13
14
15
16
17
18
19
20