7X5 TIMBERDALE REVERSE PENT DOUBLE DOOR SHED PARTS LIST (TGP75DDNWM) - NO WINDOWS

FLOOR PLAN

Please take note of the corner position, as this indicates the panel orientation during construction. This will apply to all of the corners for your chosen shed.

Same size panels are interchangeable. Hinge your door onto either side.

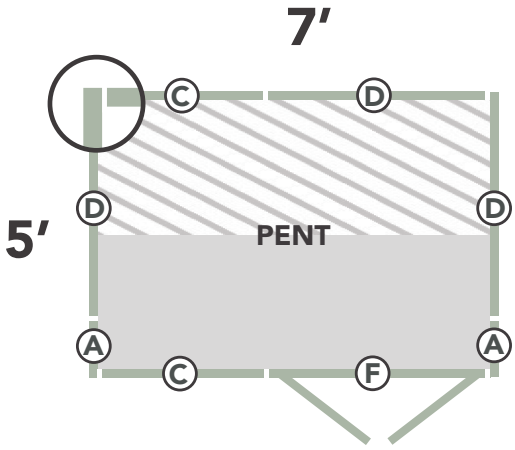

- A – 1ft Panel (295 x 1831mm)
- C – 3ft Panel (885 x 1831mm)
- D – 4ft Panel (1180 x 1831mm)
- F – 4ft Door Panel (1180 x 1831mm)

CHECK YOU HAVE ALL YOUR PARTS PRIOR TO ASSEMBLY

The parts do not have codes on them. They are listed below should you need to order one.
The components provided may be heavy. Please lift with caution and with a minimum of 2 people.

7x5 T&G Pressure Treated Pent Double Door Shed - No Windows (TGP75DDNWM)			
Label	*Part Code*	Description	Qty
1	*MSTGFL257*	Floor (737x2121mm)	2
2	*TGM295PP*	1ft Plain Panel (295x1831mm)	2
3	*TGM885PP*	3ft Plain Panel (885x1831mm)	2
4	*TGM1180PP*	4ft Plain Panel (1180x1831mm)	3
5	*TGM1180DDP*	4ft Door Panel (1180x1831mm)	1
6	*TGM885PIFP*	3ft Infill Panel (885x122m)	1
7	*TGM1180PIFP*	4ft Infill Panel (1180x122mm)	1
8	*TGPMLHA5*	Left Pent Section (1437x166mm)	1
9	*TGPMRHA5*	Right Pent Section (1437x166mm)	1
10	*28161088PT*	Door Strip (28x16x1088mm)	1
11	*38121710PPT*	Door Weather Strip (38x12x1710mm)	2
12	*P40121823PT*	Cover Strip (40x12x1823mm)	5
13	*P40121940PT*	Front Cover Strip (40x12x1940mm)	3
14	*TGPM5RF590*	Roof Section (590x1653mm)	1
15	*TGPM5RF810*	Roof Section (810x1653mm)	2
16	*45450253PPT*	Roof Batten (45x45x253mm)	4
17	*45450363PPT*	Roof Batten (45x45x363mm)	8
18	*P121121105PT*	Roof Cover (121x12x1105mm)	2
19	*P90121120PT*	Front Fascia (90x12x1120mm)	2
20	*P90121660PT*	Side Fascia (90x12x1660mm)	2
21	*FIN12712112PT*	Finial (127x121x12mm)	1
22	*45251640PPT*	Slamming Strip (45x25x1640mm)	1
23	*TGMSDDR*	Double Door (537x1692mm)	2
Felt - Please contact our aftersales team with your product code if you are missing your felt.			

Use the labelled components on the next page to help identify the part code and description.

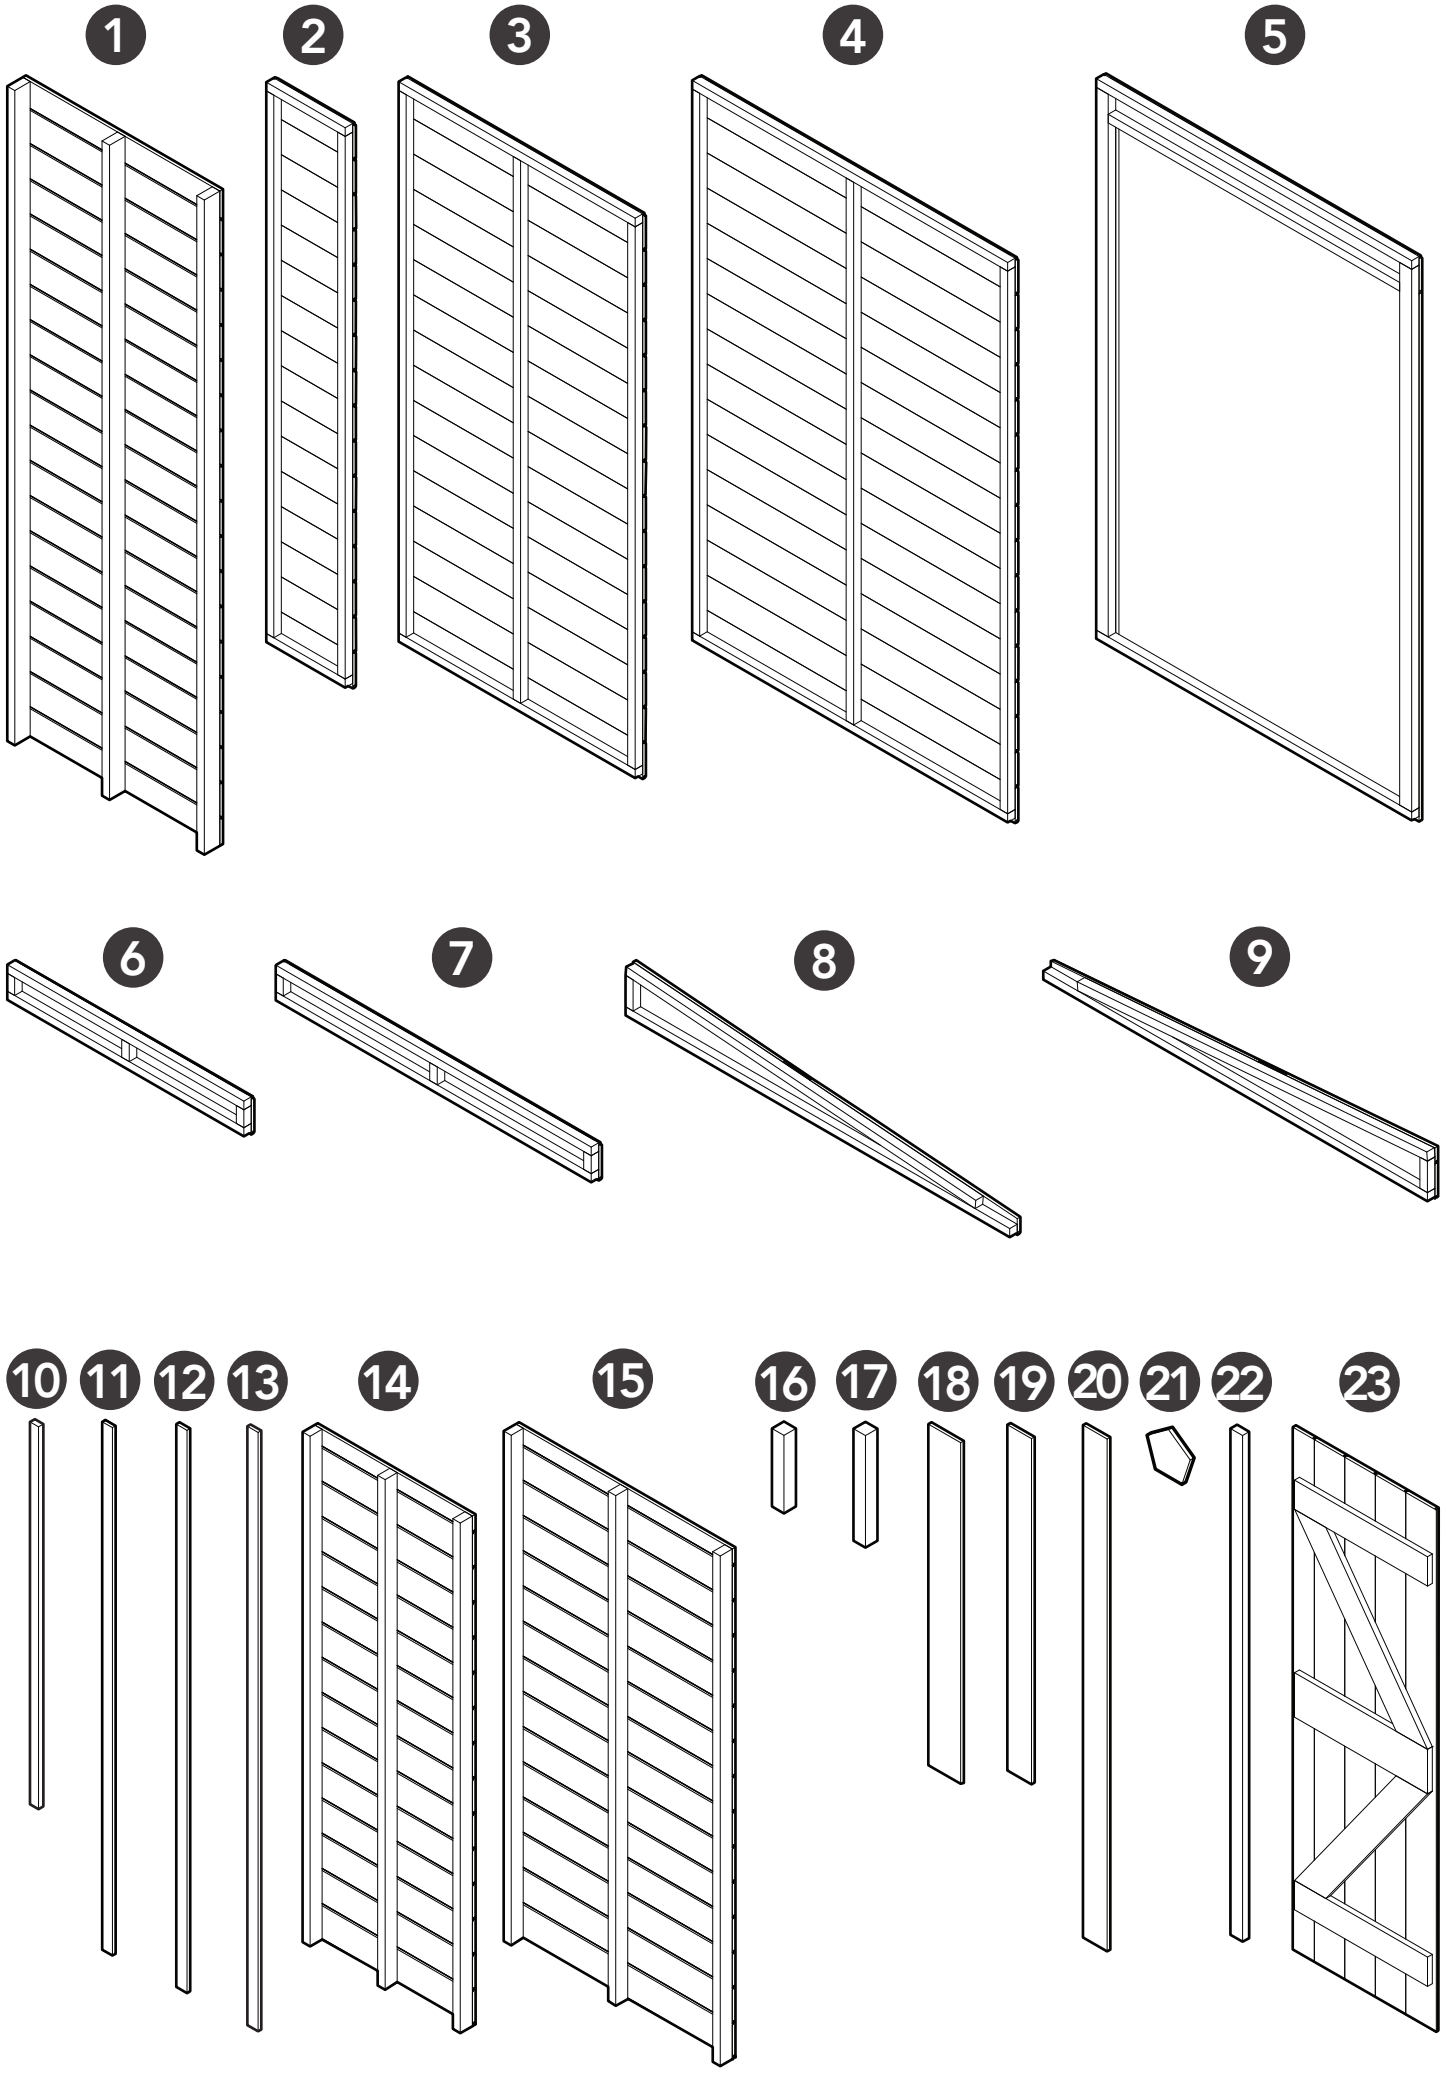
1
2
3
4
5
6
7
8
9
10
11
12
13
14
15
16
17
18
19
20
21
22
23