7X5 TIMBERDALE APEX SUMMERHOUSE PARTS LIST (TGAS75DD4W1OM) - 1 OPENING WINDOWS

FLOOR PLAN

Please take note of the corner position, as this indicates the panel orientation during construction. This will apply to all of the corners for your chosen shed.

Same size panels are interchangeable. Hinge your door onto either side.

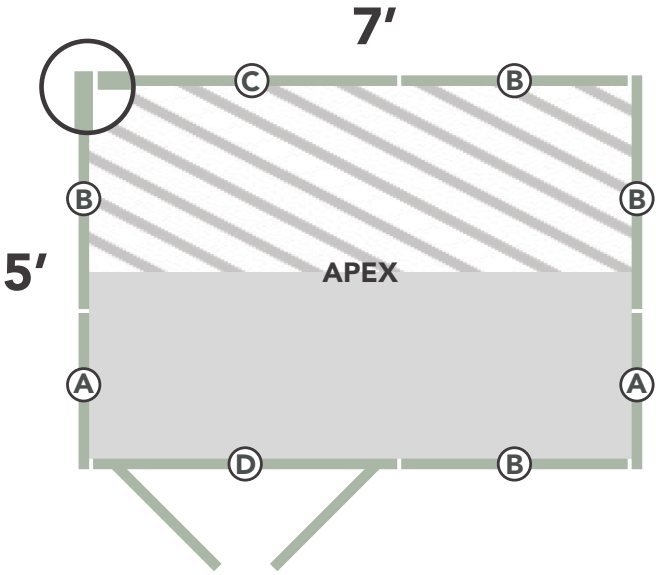

- **A** – **2ft Panel (590 x 1831mm)** **(With & without windows)**
- **B** – **3ft Panel (885 x 1831mm)** **(With & without windows)**
- **C** – **4ft Panel (1180 x 1831mm)** **(With & without windows)**
- **D** – **4ft Door Panel (1180 x 1831mm)**

CHECK YOU HAVE ALL YOUR PARTS PRIOR TO ASSEMBLY

The parts do not have codes on them. They are listed below should you need to order one.
The components provided may be heavy. Please lift with caution and with a minimum of 2 people.

7x5 Timberdale Apex Summerhouse - 1 Opening Window (TGAS75DD4W1OM)			
Label	*Part Code*	Description	Qty
1	*MSTGFL257*	Floor (737x2121mm)	2
2	*TGMS590WP*	2ft Window Panel (590x1831mm)	2
3	*TGM885PP*	3ft Plain Panel (885x1831mm)	3
4	*TGMS885WP*	3ft Window Panel (885x1831mm)	1
5	*TGM1180PP*	4ft Plain Panel (1180x1831mm)	1
6	*TGM1180DDP*	4ft Door Panel (1180x1831mm)	1
7	*TGAMPEA7*	Apex Section (2135x430mm)	2
8	*28280400PT*	3ft Top Batten (28x28x400mm)	2
9	*28280534PT*	2ft Top Batten (28x28x534mm)	2
10	*45280400PT*	3ft Window Sill (45x28x400mm)	2
11	*45280534PT*	2ft Window Sill (28x28x534mm)	2
12	*TGMSUM590WIN*	Window (553x1376mm)	2
13	*TGMSUM885WIN*	Window (419x1376mm)	2
14	*P40121823PT*	Cover Strip (40x12x1823mm)	8
15	*P38121146PT*	Top Weather Strip (38x12x1146mm)	1
16	*P38121683PT*	Door Weather Strip (38x12x1683mm)	2
17	*P40121090PT*	Kick Plate Strip (40x12x1090mm)	1
18	*28281140PBNPT*	Canopy Strip (28x28x1140mm)	1
19	*45450155PAI69PT*	Truss Block (45x45x155mm)	2
20	*45451122PAII69PT*	Angled Roof Beams (45x45x1122mm)	2
21	*121120879PAII21PT*	Truss Board (121x12x879mm)	2
22	*TGAMRFINF590*	2ft Roof Infill Section (316x590mm)	2
23	*TGAMRFINF885*	3ft Roof Infill Section (316x885mm)	2
24	*TGAM5RF590*	Roof Section (917x590mm)	2
25	*TGAM5RF885*	Roof Section (917x885mm)	2
26	*45281220PPT*	Back Apex Batten (45x28x1220mm)	2
27	*45281222PAI69PT*	Front Apex Batten (45x28x1222mm)	2
28	*TGAMSUM7RF*	Roof Overhang Section (295x1233mm)	2
29	*45281823PPT*	Roof End Batten (45x28x1823mm)	2
30	*P121120900AII21PT*	Overhang Board (121x12x900mm)	2
31	*P85121822PT*	Roof End Fascia (85x12x1822mm)	2
32	*P85121251PT*	Apex Fascia (85x12x1251mm)	4
33	*FIN12712112PT*	Finial (127x121x12mm)	2
34	*P40121647PT*	Slamming Strip (40x12x1647mm)	1
35	*TGMSUMDR*	Door (540x1654mm)	2
Felt - Please contact our aftersales team with your product code if you are missing your felt.			

Use the labelled components on the next page to help identify the part code and description.

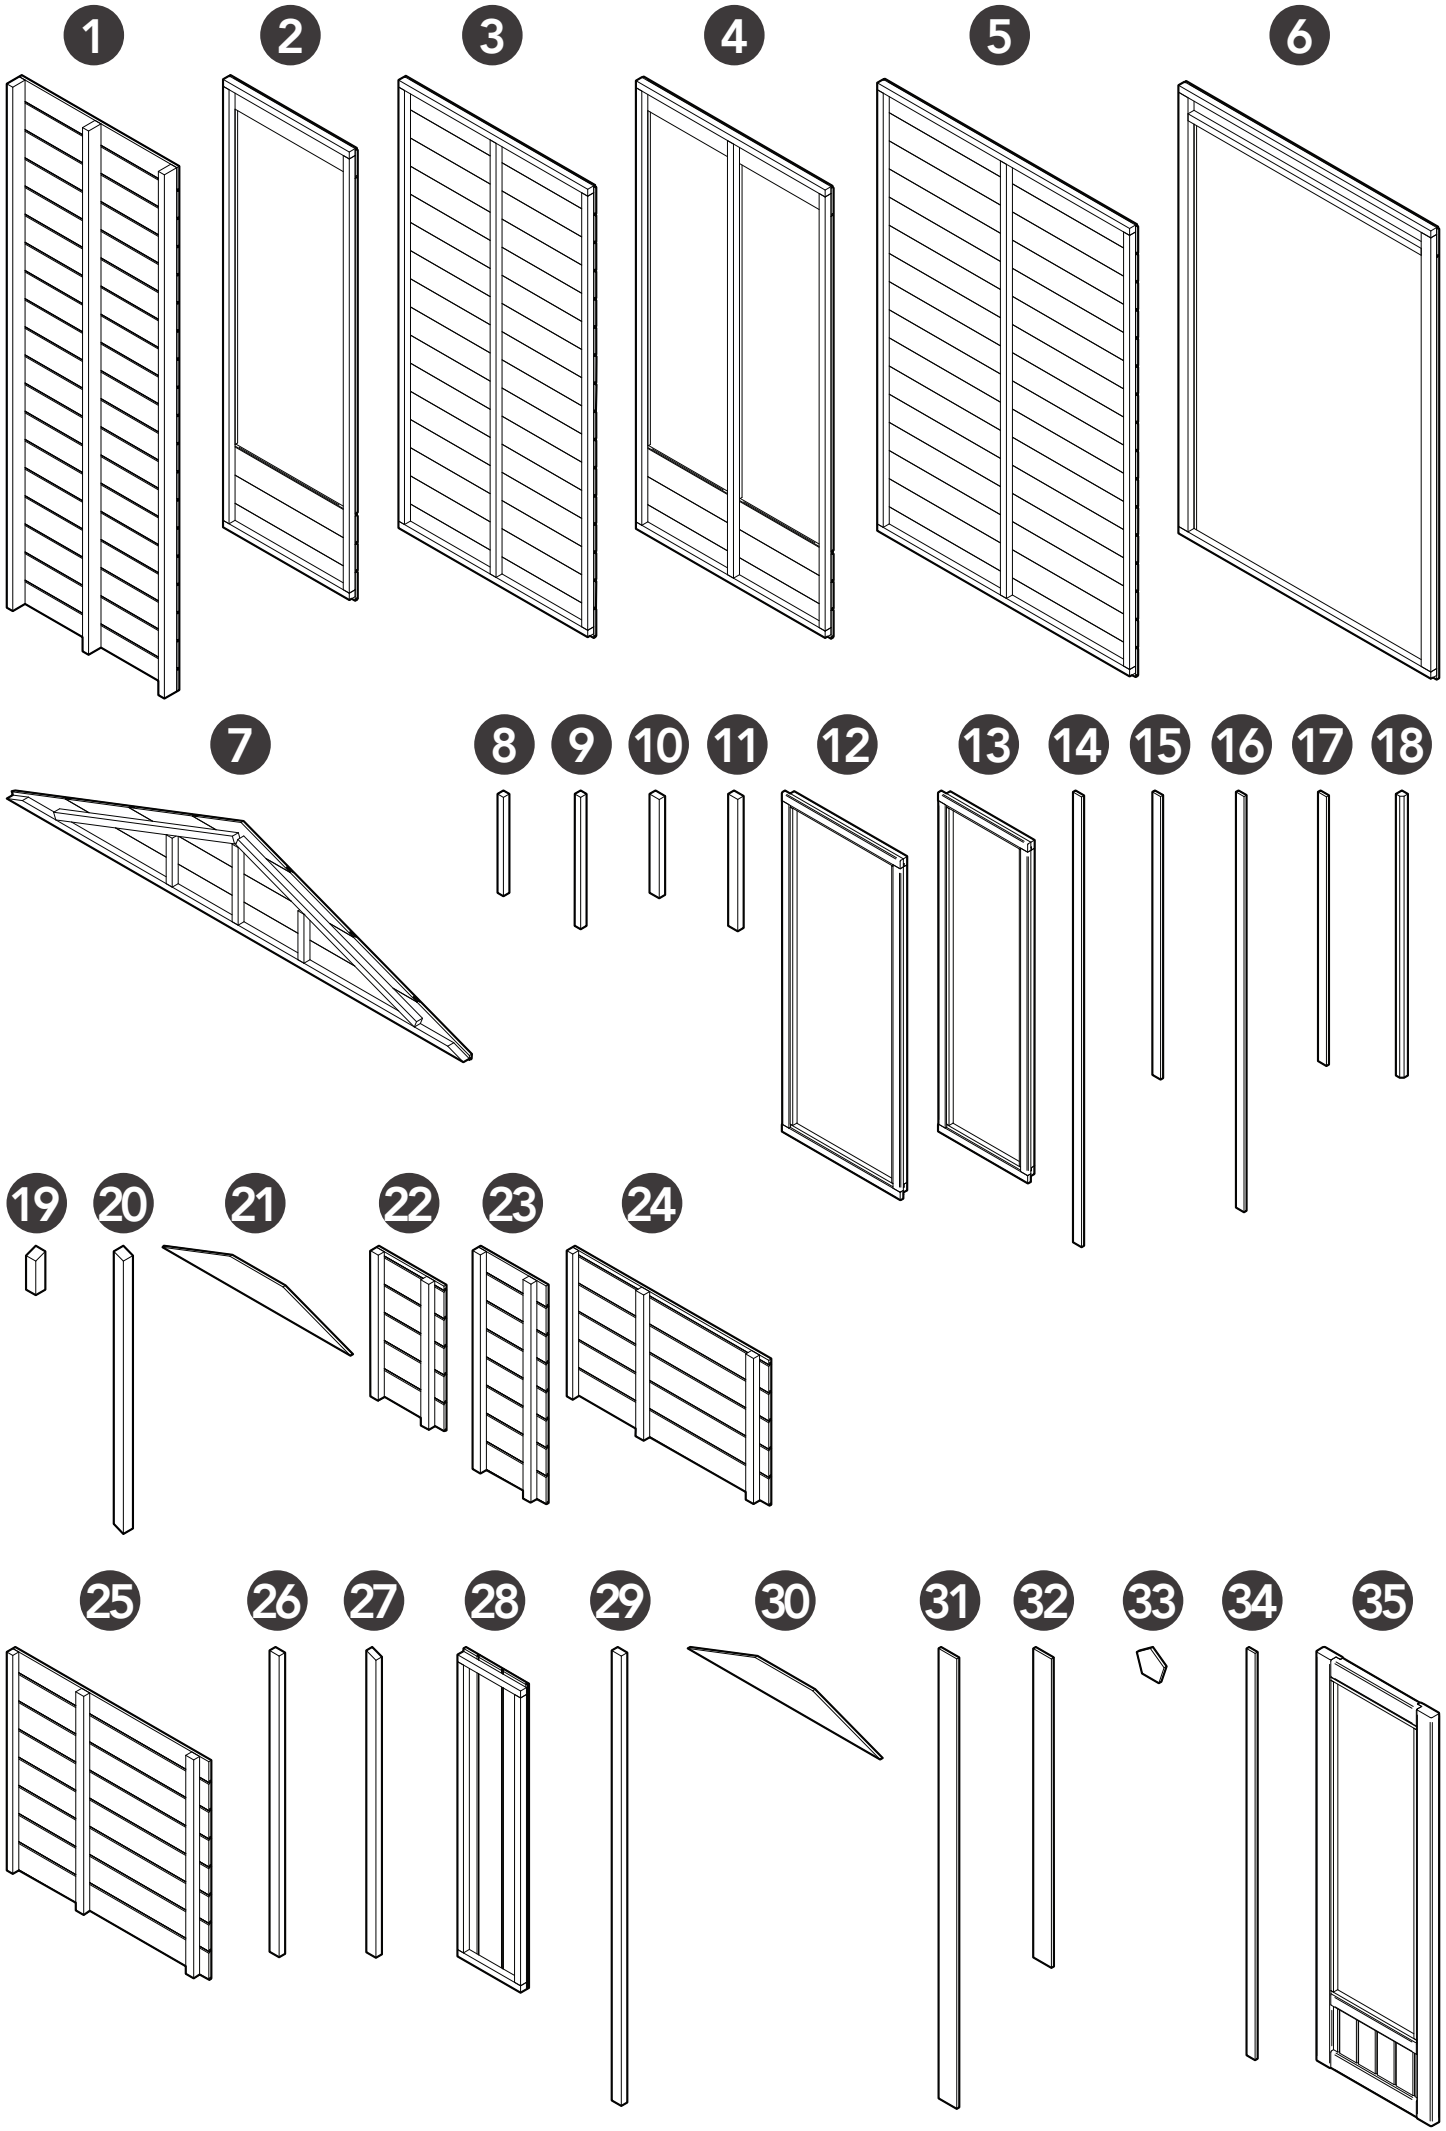
1
2
3
4
5
6
7
8
9
10
11
12
13
14
15
16
17
18
19
20
21
22
23
24
25
26
27
28
29
30
31
32
33
34
35